IN THE CITY OF YUCAIPA, COUNTY OF SAN BERNARDINO, STATE OF CALIFORNIA.

TENTATIVE TRACT MAP NO. 19974

BEING A SUBDIVISION PORTION SECTIONS 29 AND 30 TOWNSHIP 1 SOUTH, RANGE 1 WEST, SAN BERNARDINO MERIDIAN.

CASC ENGINEERING AND CONSULTING, INC. APRIL 2015

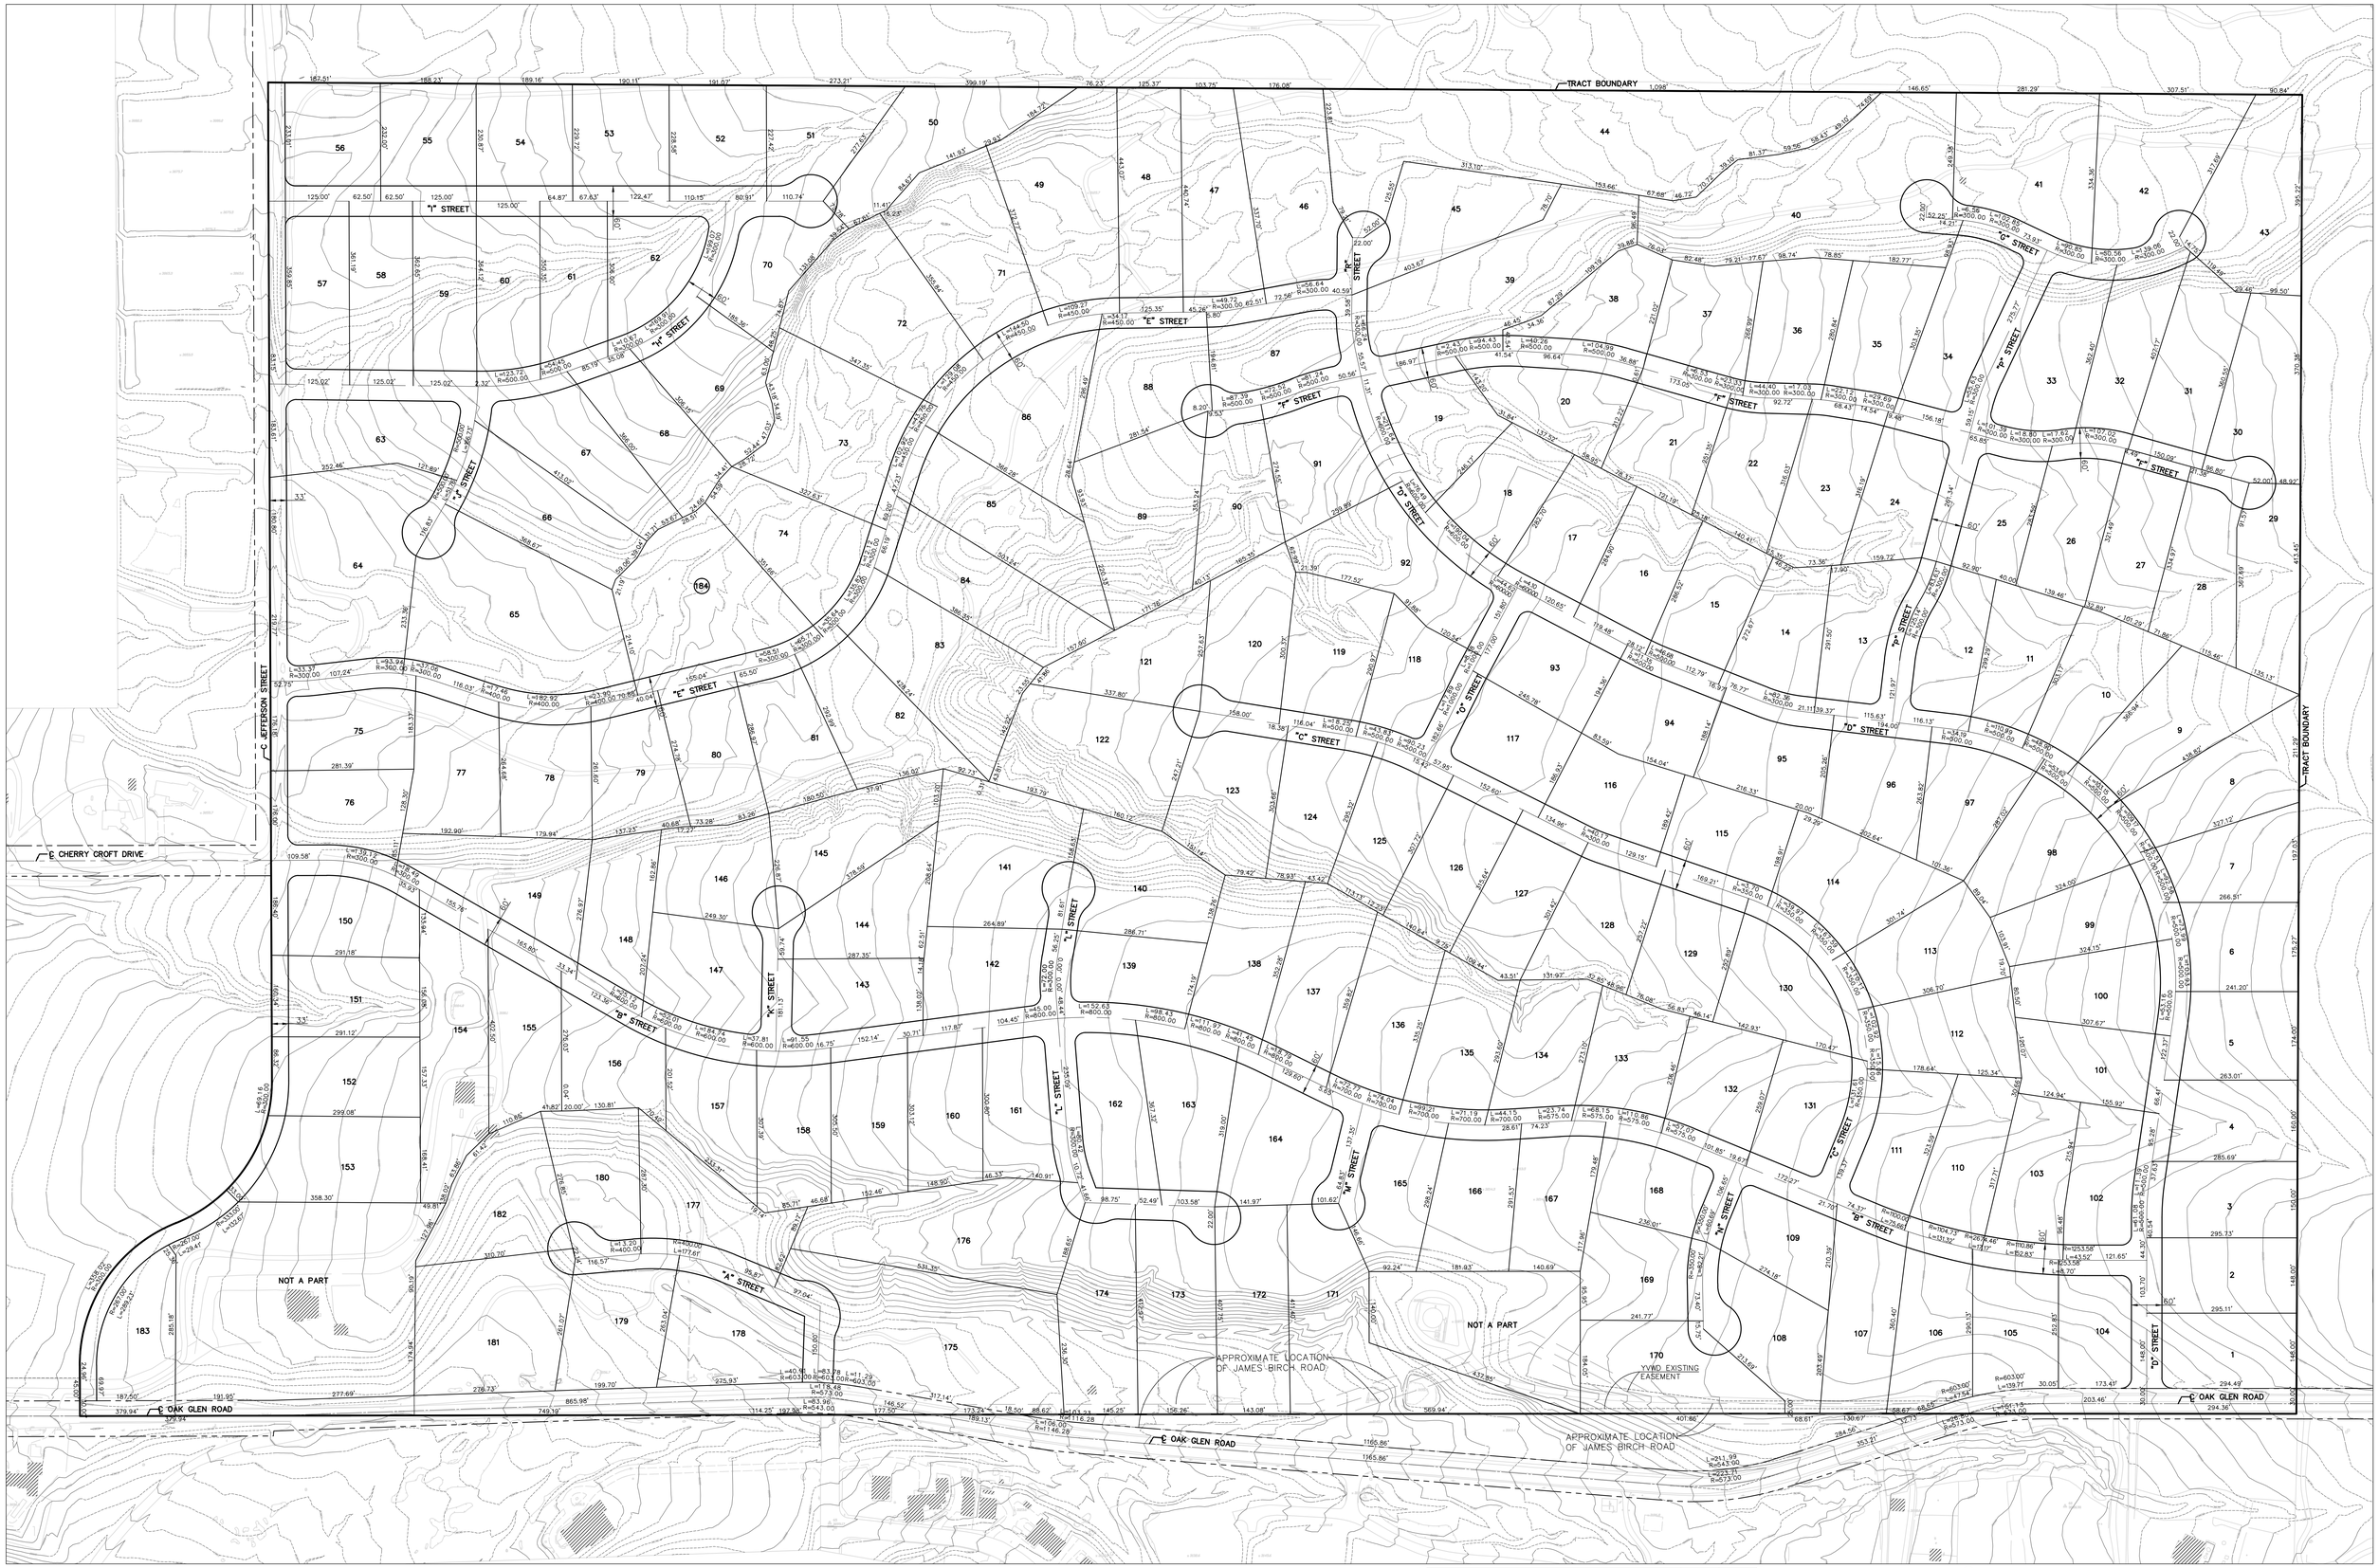

100 0 50 100 200
SCALE: 1" = 100'

N

ENGINEER:

REGISTERED PROFESSIONAL ENGINEER RICHARD J. SIDOR NO. C 042966 CIVIL STATE OF CALIFORNIA

I HEREBY STATE THAT THIS MAP WAS PREPARED UNDER MY SUPERVISION AND THAT THE OWNER OF RECORD HAS KNOWLEDGE OF AND CONSENTS TO THE FILING OF THIS MAP.

6/6/2016

RICHARD J. SIDOR, RCE NO. 42966 DATE
EXPIRES 3/31/2018

REVISIONS	DATE	BY

PREPARED BY:

CASC Engineering and Consulting
1470 EAST COOLEY DRIVE, COLTON, CA 92324
PH. (909) 783-0101 FAX (909) 783-0108
www.cal-casc.com

APPLICANT:

Meridian Land Development Company
19153 Town Center Drive, Suite 106
Apple Valley, CA 92308
(760) 240-5511
lweldy@meridianldc.com

LAND OWNER:

ELBERTA, LLC A CALIFORNIA LIMITED LIABILITY COMPANY
19153 TOWN CENTER DRIVE
APPLE VALLEY, CA. 92308