IN THE CITY OF YUCAIPA, COUNTY OF SAN BERNARDINO, STATE OF CALIFORNIA.

TENTATIVE TRACT MAP NO. 19974

BEING A SUBDIVISION PORTION SECTIONS 29 AND 30 TOWNSHIP 1 SOUTH, RANGE 1 WEST, SAN BERNARDINO MERIDIAN.

CASC ENGINEERING AND CONSULTING, INC. APRIL 2015

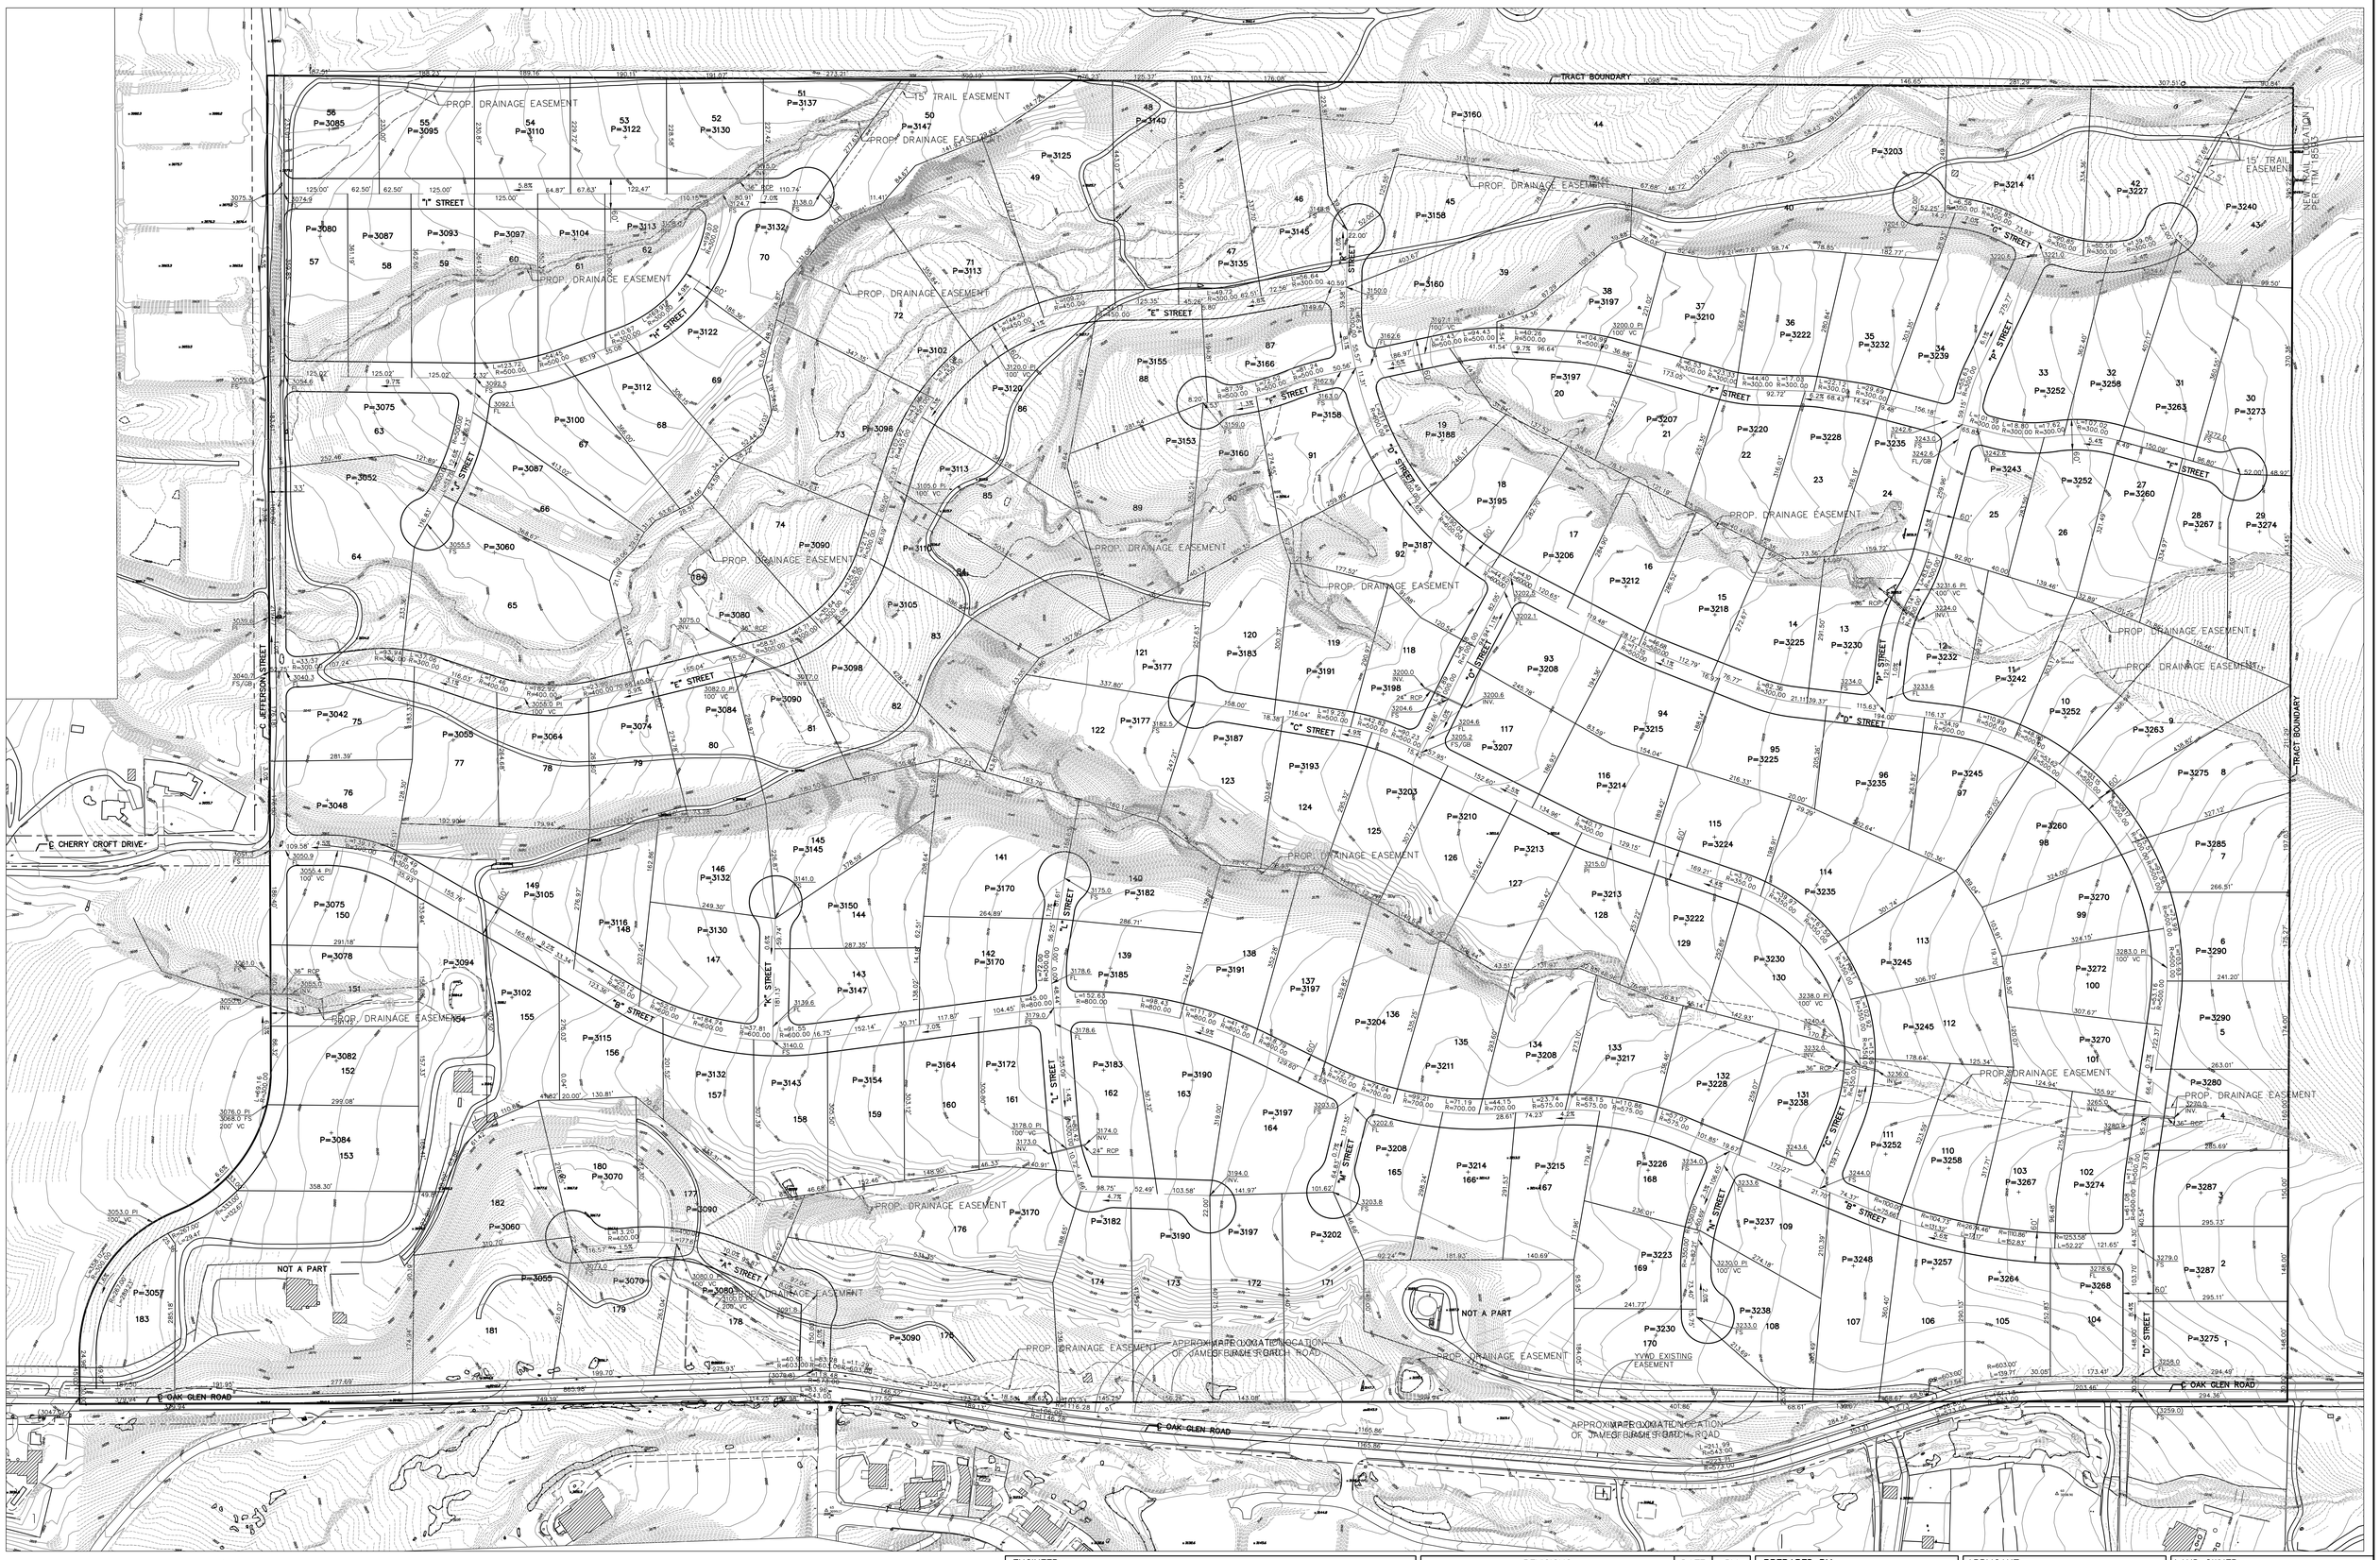

SCALE: 1" = 100'

ENGINEER:

REGISTERED PROFESSIONAL ENGINEER RICHARD J. SIDOR NO. C 042966 CIVIL STATE OF CALIFORNIA

I HEREBY STATE THAT THIS MAP WAS PREPARED UNDER MY SUPERVISION AND THAT THE OWNER OF RECORD HAS KNOWLEDGE OF AND CONSENTS TO THE FILING OF THIS MAP.

RICHARD J. SIDOR, RCE NO. 42966 — 6/6/2016 DATE

EXPIRES 3/31/2018

REVISIONS	DATE	BY

PREPARED BY:

CASC Engineering and Consulting

1470 EAST COOLEY DRIVE, COLTON, CA 92324
PH. (909) 783-0101 FAX (909) 783-0108
www.cal-casc.com

APPLICANT:

Meridian Land Development Company
19153 Town Center Drive, Suite 106
Apple Valley, CA 92308
(760) 240-5511
lweldy@meridianldc.com

LAND OWNER:

ELBERTA, LLC A CALIFORNIA LIMITED LIABILITY COMPANY
19153 TOWN CENTER DRIVE
APPLE VALLEY, CA. 92308